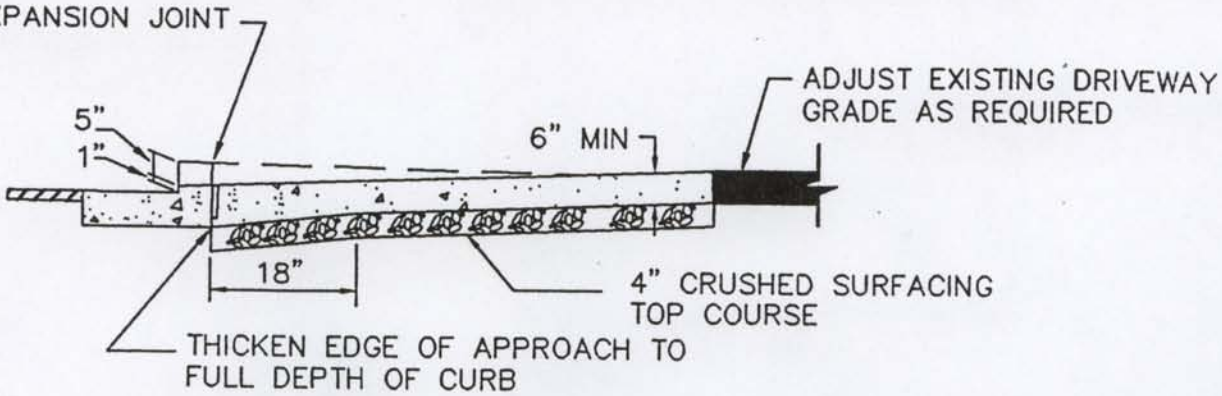

SECTION A–A

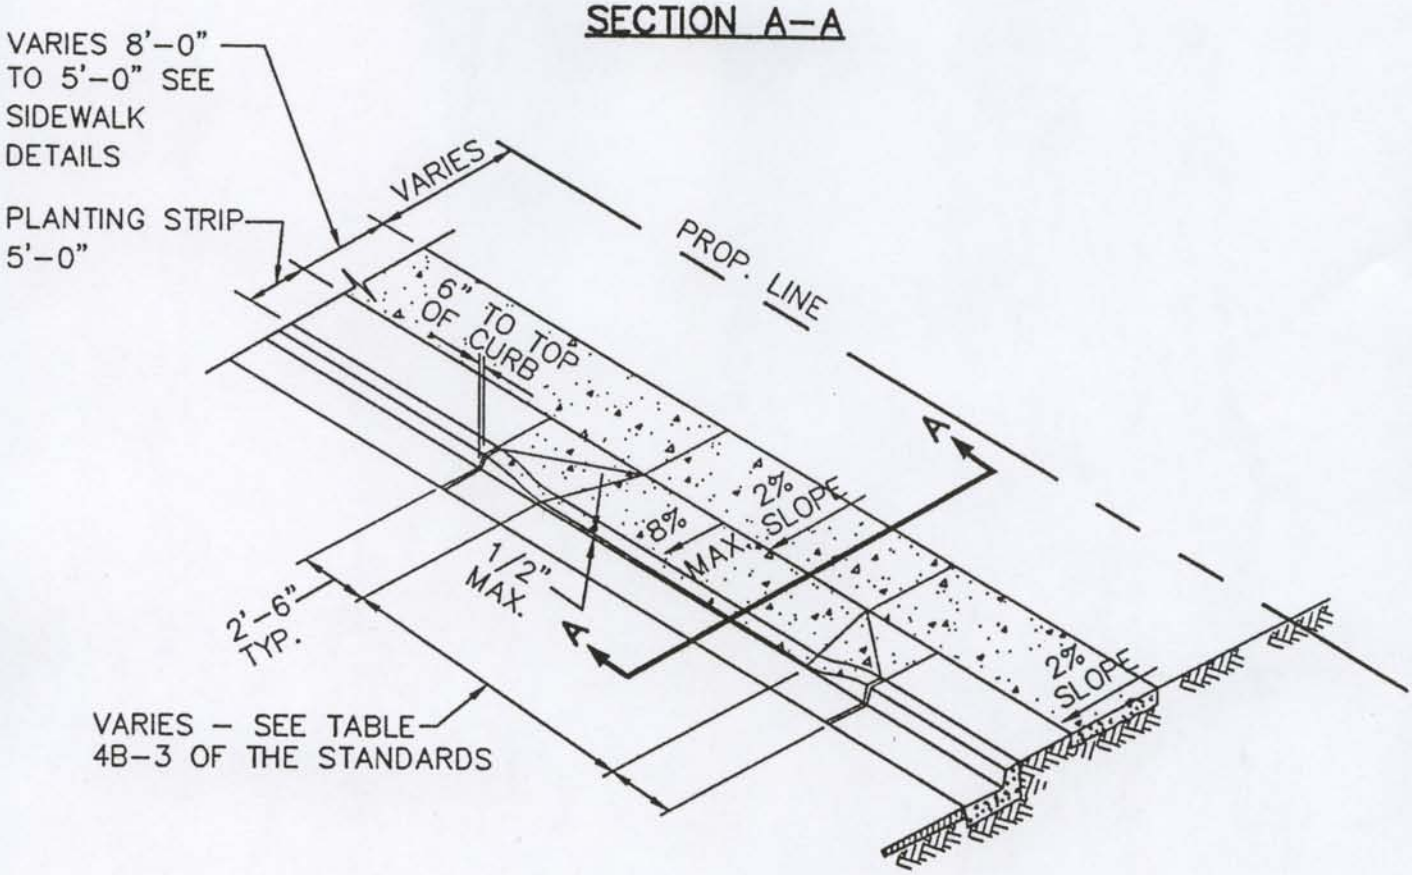

CEMENT CONCRETE DRIVEWAY

TOWN OF FRIDAY HARBOR			
CEMENT CONCRETE DRIVEWAY W/PLANTER STRIP			
APPROVED: C. King Foltz 4/24/00 TOWN ADMINISTRATOR DATE			DWG. NO. 4–10A
DATE: 4/20/00	DRWN: M.S.	CHKD: T.N.	SCALE: NO SCALE